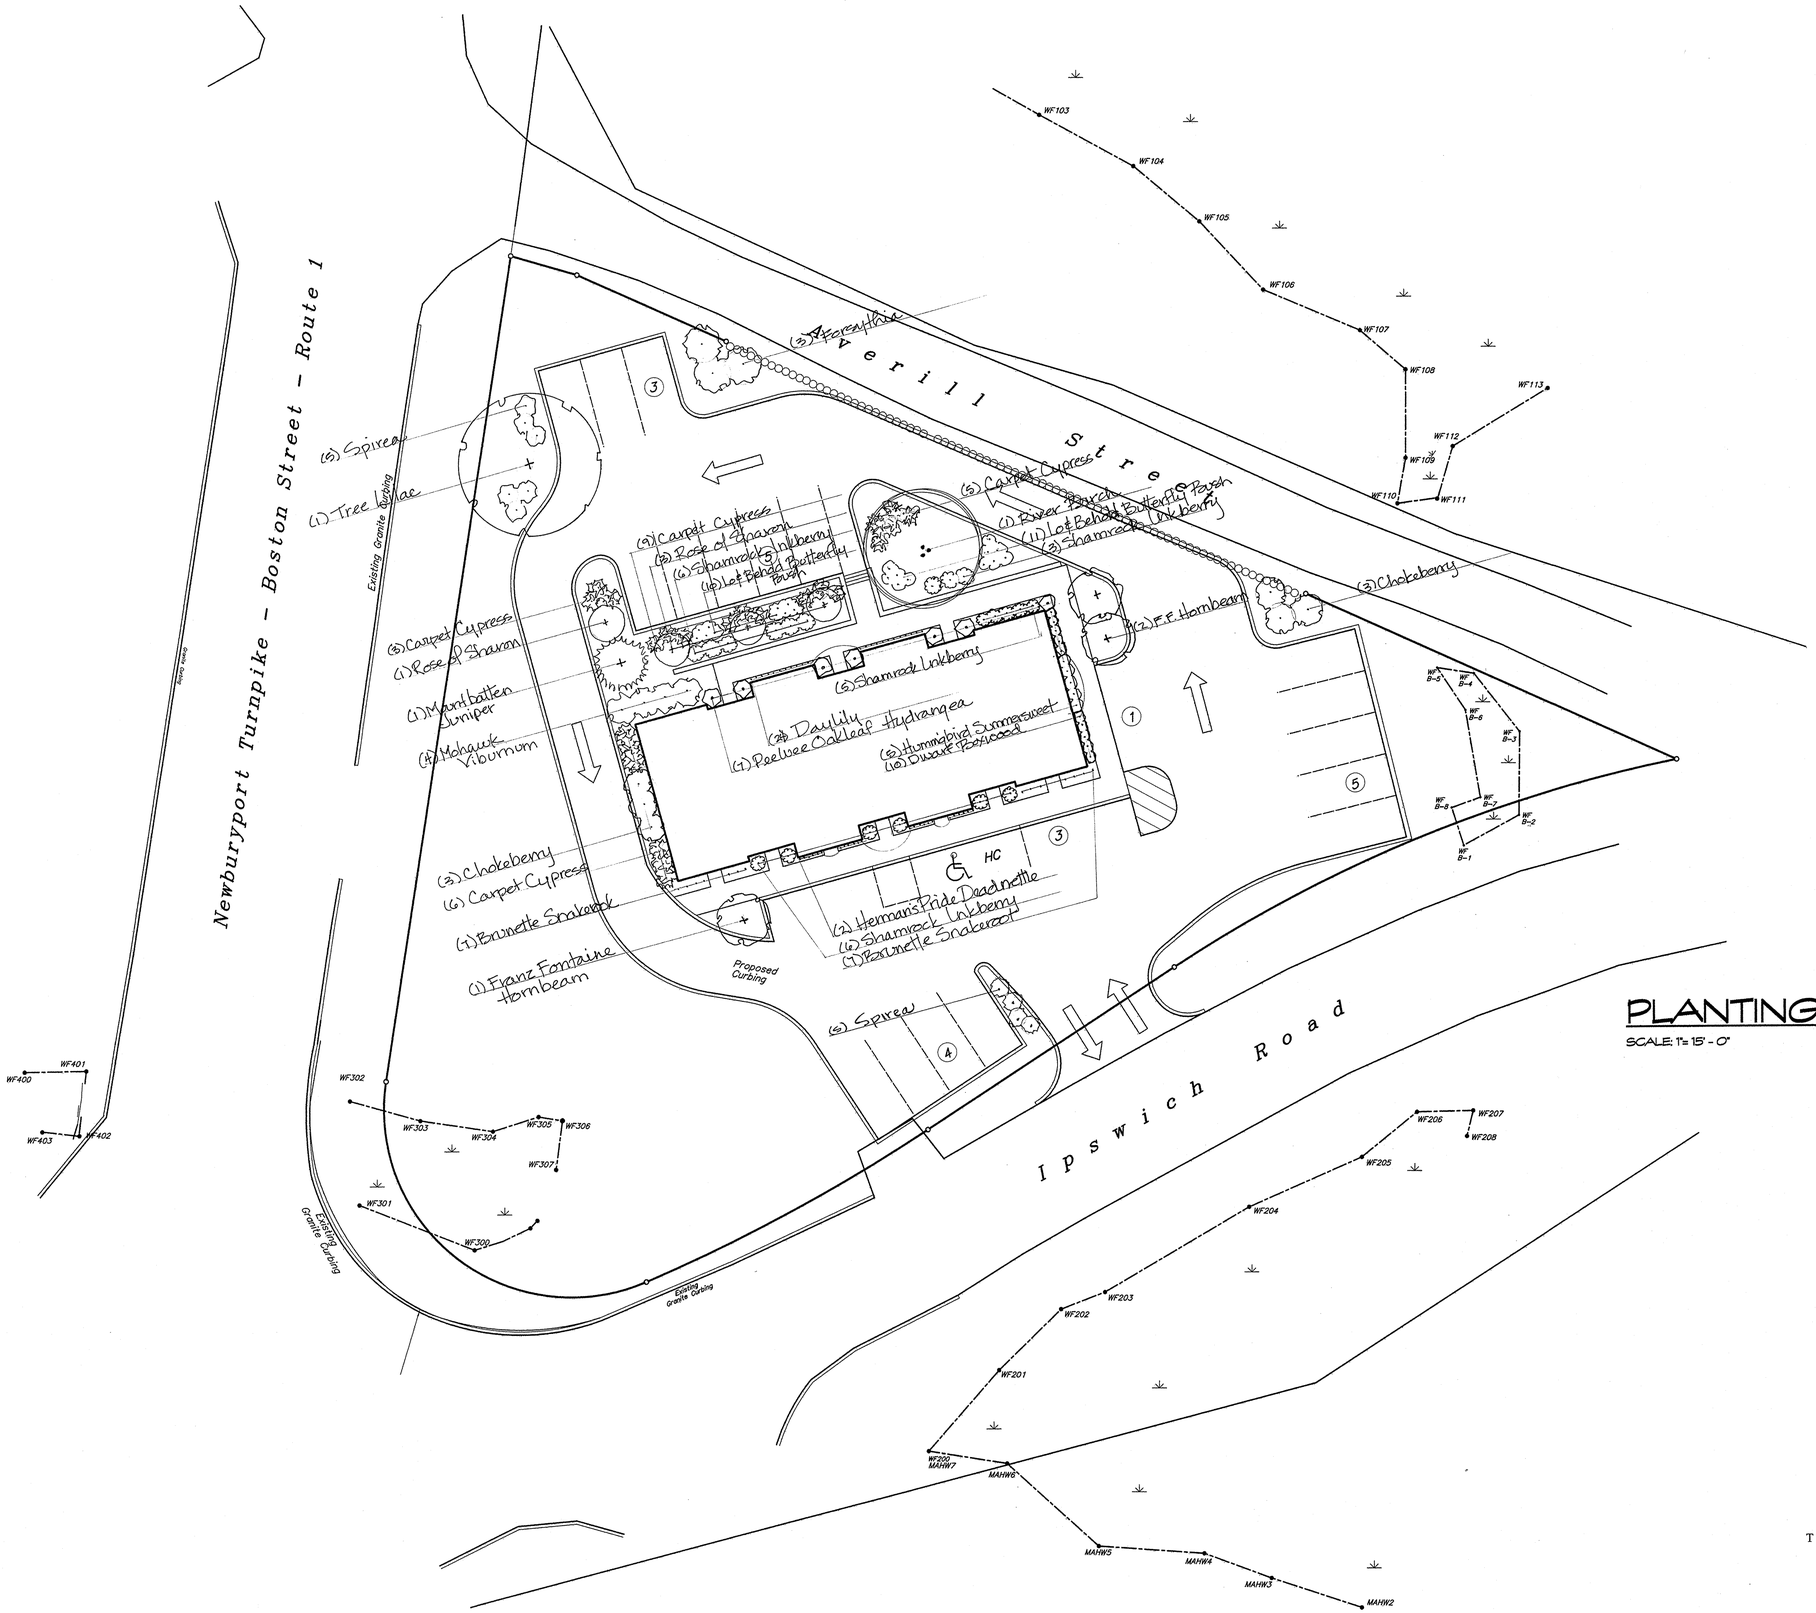

PLANTING PLAN:

SCALE: 1" = 15' - 0"

WILLIAM BALKUS ASSOCIATES
ARCHITECTS
TEN SOUTH MAIN STREET TOPSFIELD MA 01983 WMBALKUSASSOC@AOL.COM
TEL 978 887 3351 FAX 978 887 9290

362 BOSTON STREET
TOPSFIELD MASSACHUSETTS

2798