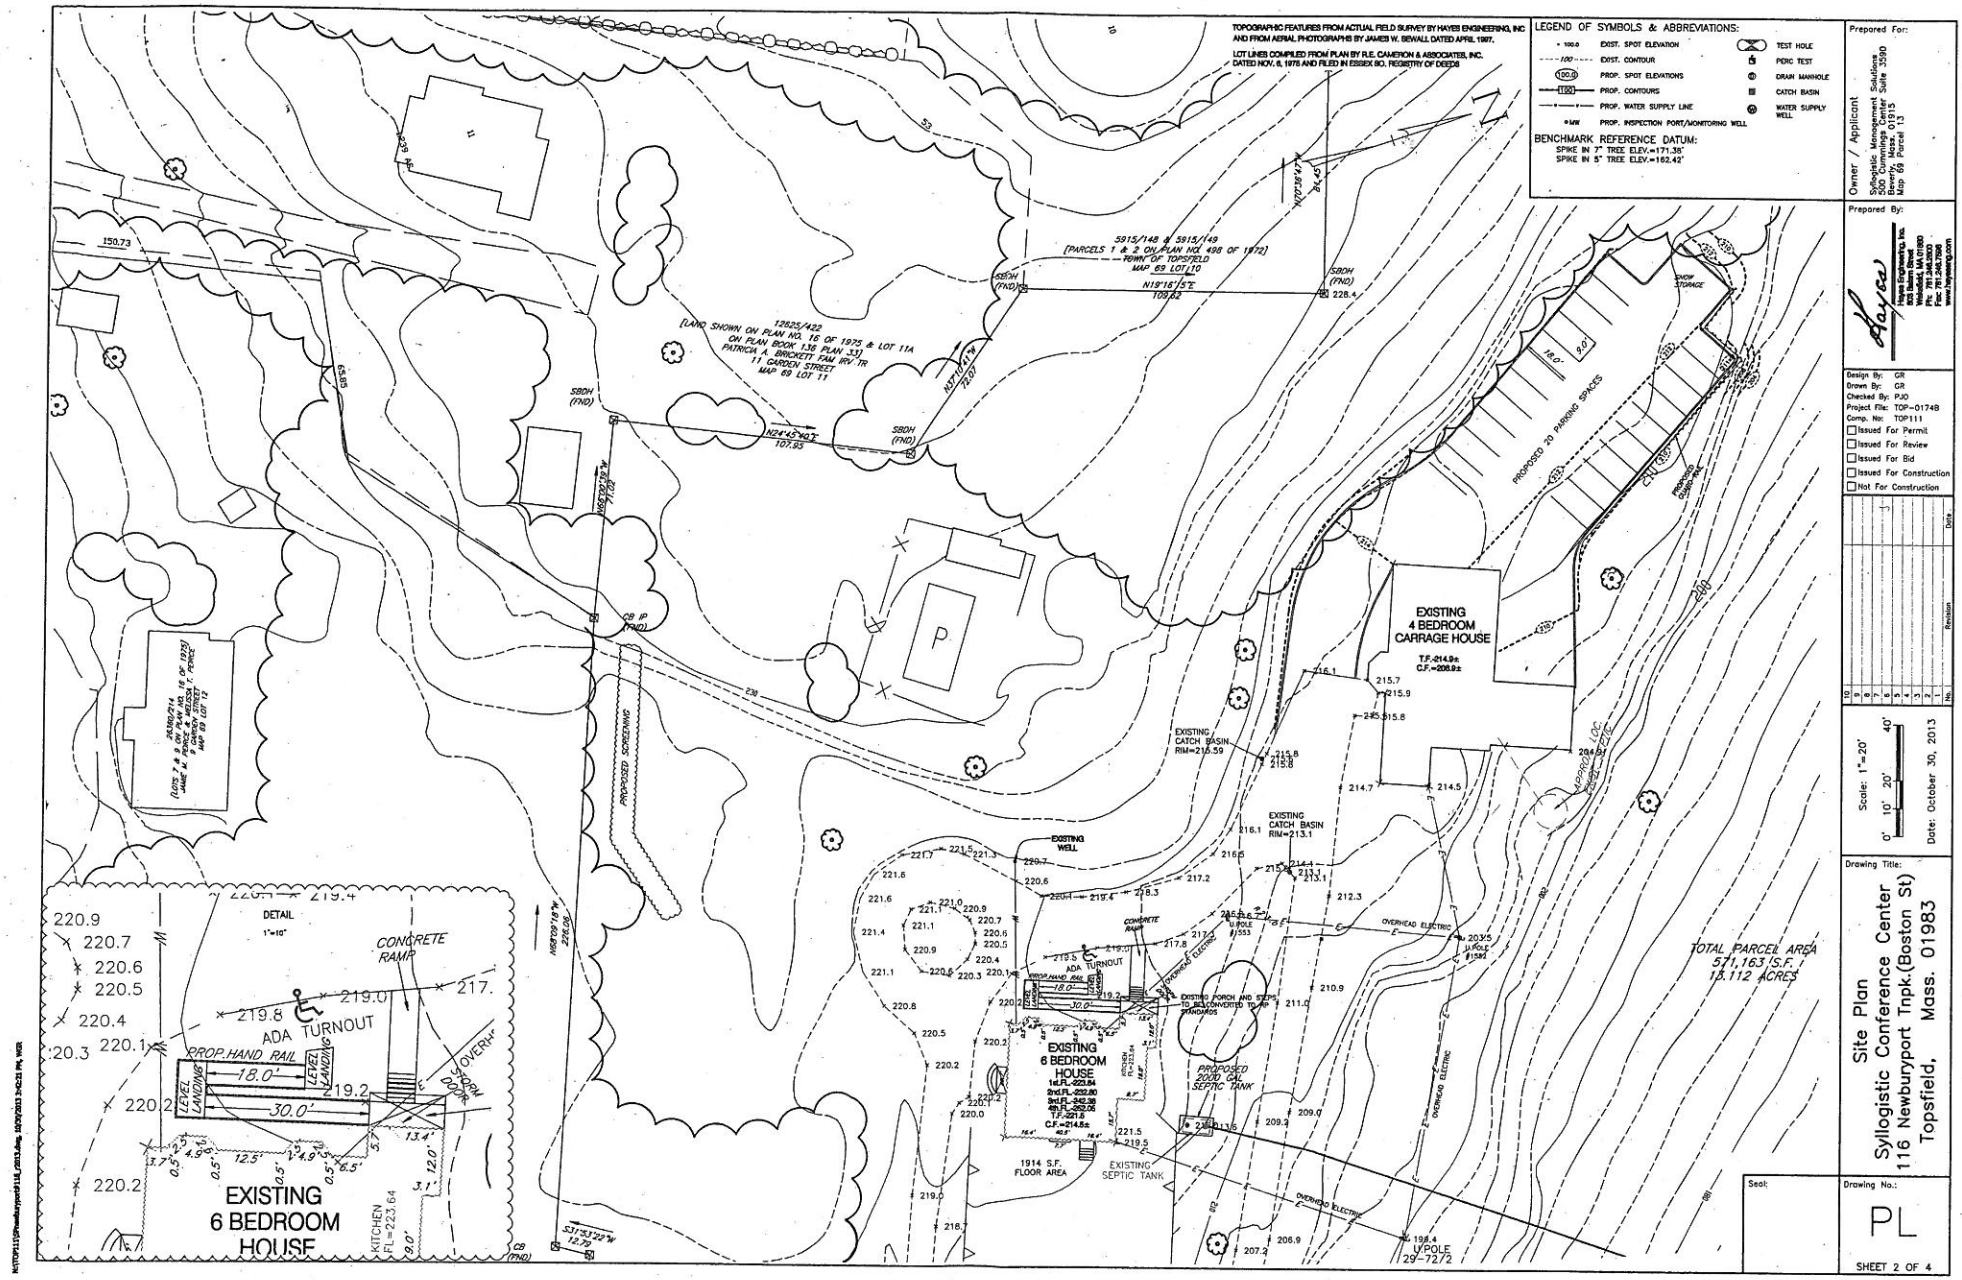

Prepared For:
Owner / Applicant
Syllogistic Management Solutions
800 Cummings Center Suite 3590
Beverly, MA 01915
Map 69 Parcel 13

Prepared By:
Hayes Engineering, Inc.
603 Salem Street
Wakefield, MA 01880
Ph: 781.246.3333
Fax: 781.246.7596
www.hayesengr.com

Design By: GR
Drawn By: GR
Checked By: PJO
Project File: TOP-0174B
Comp. No: TOP111
☐ Issued For Permit
☐ Issued For Review
☐ Issued For Bid
☐ Issued For Construction
☐ Not For Construction

No.	Revision	Date
1		
2		
3		
4		
5		
6		
7		
8		
9		
10		

Scale: 1"=20'
0' 10' 20' 40'
Date: October 30, 2013

Drawing Title:
Site Plan
Syllogistic Conference Center
116 Newburyport Tnpk.(Boston St)
Topsfield, Mass. 01983

Seal:

Drawing No.:
PL
SHEET 2 OF 4

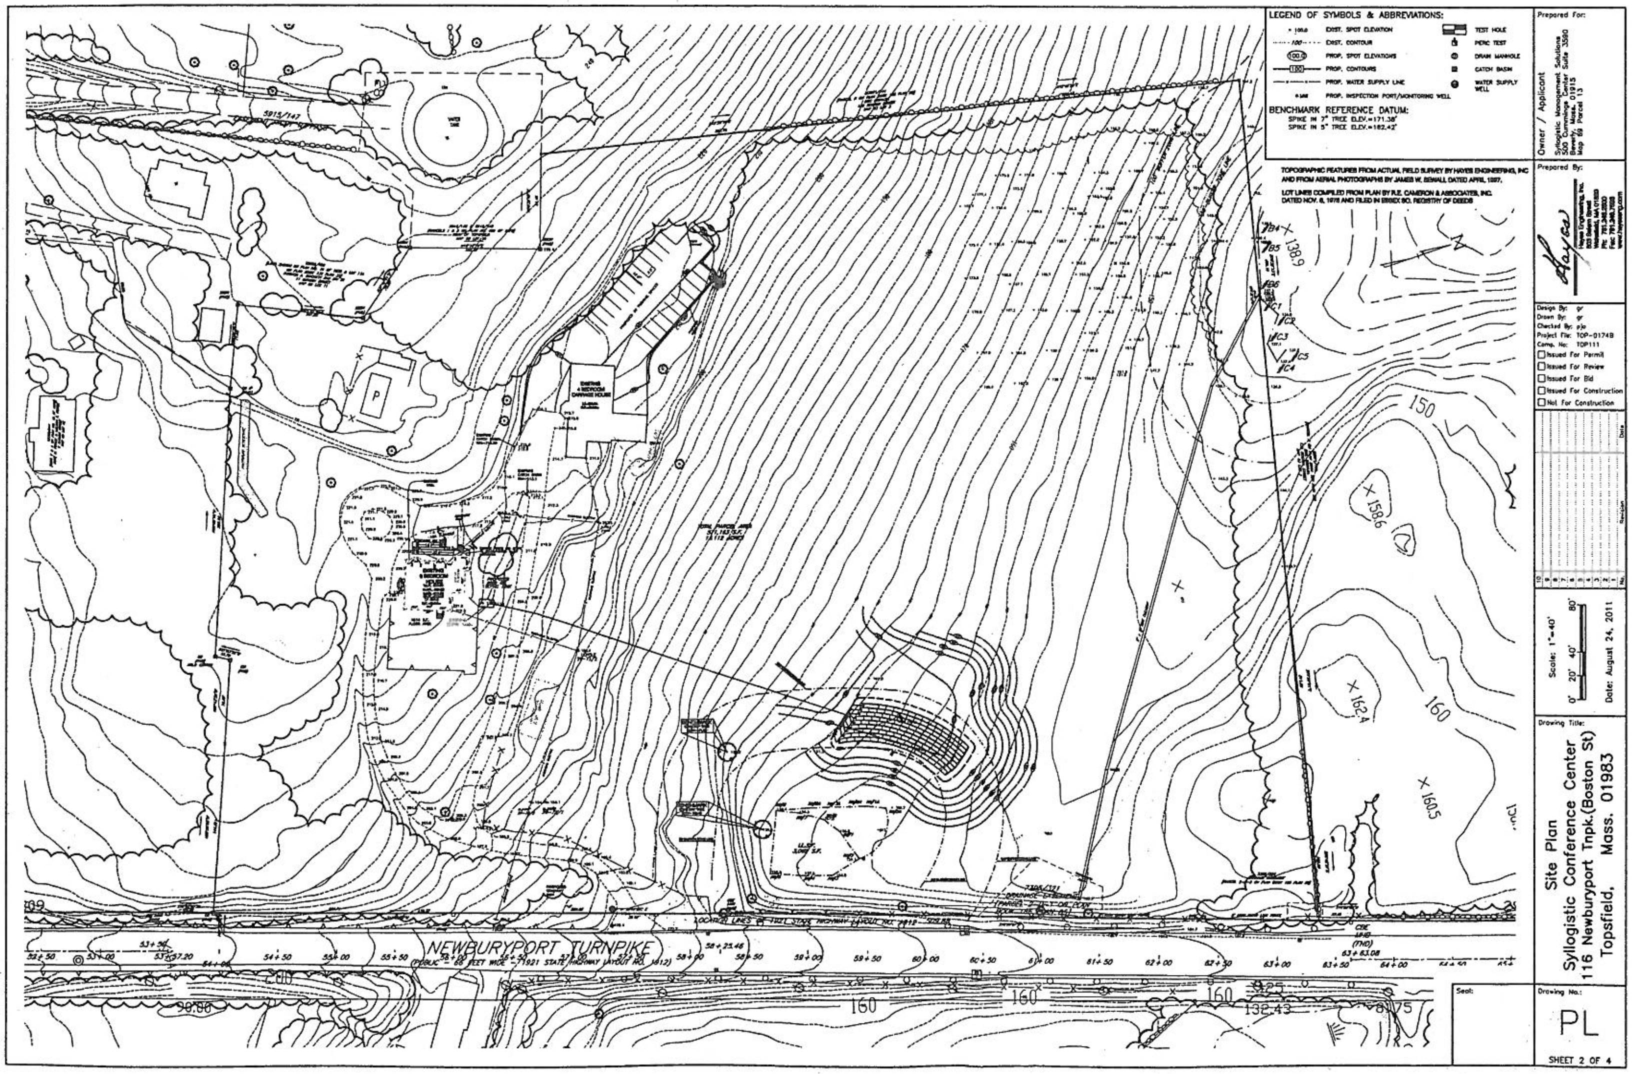
LEGEND OF SYMBOLS & ABBREVIATIONS:
EXIST. SPOT ELEVATION
EXIST. CONTOUR
PROP. SPOT ELEVATIONS
PROP. CONTOURS
PROP. WATER SUPPLY LINE
PROP. INSPECTION PORT/MONITORING WELL
TEST HOLE
PERC TEST
DRAIN MANHOLE
CATCH BASIN
WATER SUPPLY WELL
BENCHMARK REFERENCE DATUM:
SPIKE IN 7" TREE ELEV.=171.38'
SPIKE IN 5" TREE ELEV.=182.42'
TOPOGRAPHIC FEATURES FROM ACTUAL FIELD SURVEY BY HAYES ENGINEERING, INC AND FROM AERIAL PHOTOGRAPHS BY JAMES W. SEWALL DATED APRIL 1997.
LOT LINES COMPILED FROM PLAN BY R.E. CAMERON & ASSOCIATES, INC. DATED NOV. 6, 1978 AND FILED IN ESSEX SO. REGISTRY OF DEEDS
Prepared For:
Owner / Applicant
Syllogistic Management Solutions
500 Cummings Center Suite 3590
Beverly, Mass. 01915
Map 69 Parcel 13
Prepared By:
Hayes Engineering, Inc.
603 Salem Street
Wakefield, MA 01880
Ph: 781.246.2800
Fax: 781.246.7596
www.hayeseng.com
Design By: gr
Drawn By: gr
Checked By: pjo
Project File: TOP-0174B
Comp. No: TOP111
Issued For Permit
Issued For Review
Issued For Bid
Issued For Construction
Not For Construction
No. Revision Date
Scale: 1"=40'
0' 20' 40' 80'
Date: August 24, 2011
Drawing Title:
Site Plan
Syllogistic Conference Center
116 Newburyport Tnpk.(Boston St)
Topsfield, Mass. 01983
Seal:
Drawing No.:
PL
SHEET 2 OF 4
NEWBURYPORT TURNPIKE
5915/147
150
160
138.9
158.6
162.4
160.5