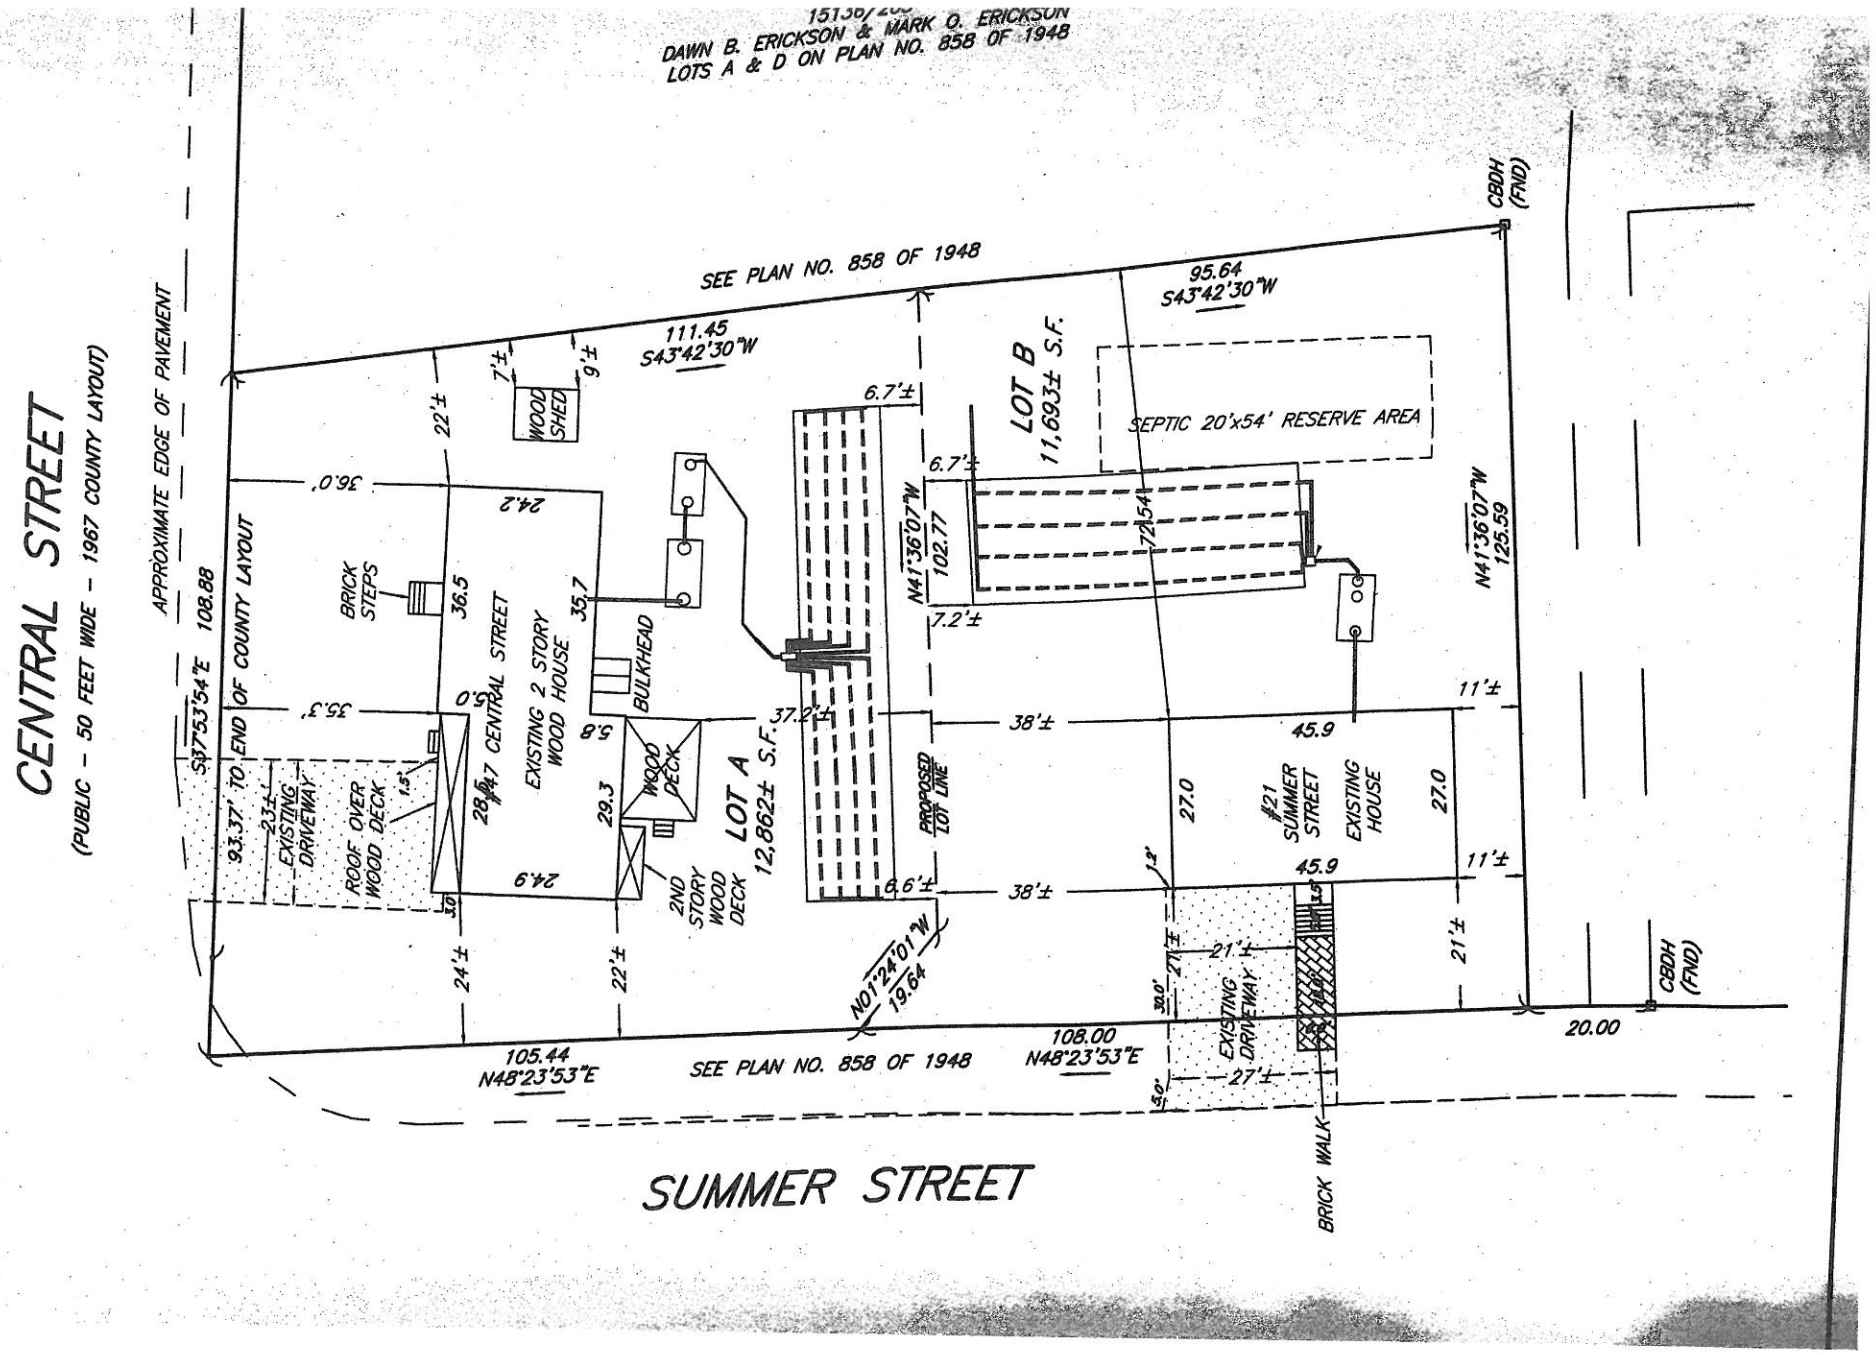

15136/205
DAWN B. ERICKSON & MARK O. ERICKSON
LOTS A & D ON PLAN NO. 858 OF 1948
CENTRAL STREET
(PUBLIC - 50 FEET WIDE - 1967 COUNTY LAYOUT)
APPROXIMATE EDGE OF PAVEMENT
SEE PLAN NO. 858 OF 1948
111.45
S43°42'30"W
95.64
S43°42'30"W
CBDH (FND)
LOT B
11,693± S.F.
SEPTIC 20'x54' RESERVE AREA
WOOD SHED
BRICK STEPS
#47 CENTRAL STREET
EXISTING 2 STORY WOOD HOUSE
BULKHEAD
WOOD DECK
2ND STORY WOOD DECK
LOT A
12,862± S.F.
PROPOSED LOT LINE
N41°36'07"W
102.77
N41°36'07"W
125.59
S37°53'54"E 108.88
93.37' TO END OF COUNTY LAYOUT
EXISTING DRIVEWAY
ROOF OVER WOOD DECK
#21 SUMMER STREET
EXISTING HOUSE
N01°24'01"W
19.64
105.44
N48°23'53"E
SEE PLAN NO. 858 OF 1948
108.00
N48°23'53"E
EXISTING DRIVEWAY
BRICK WALK
20.00
SUMMER STREET