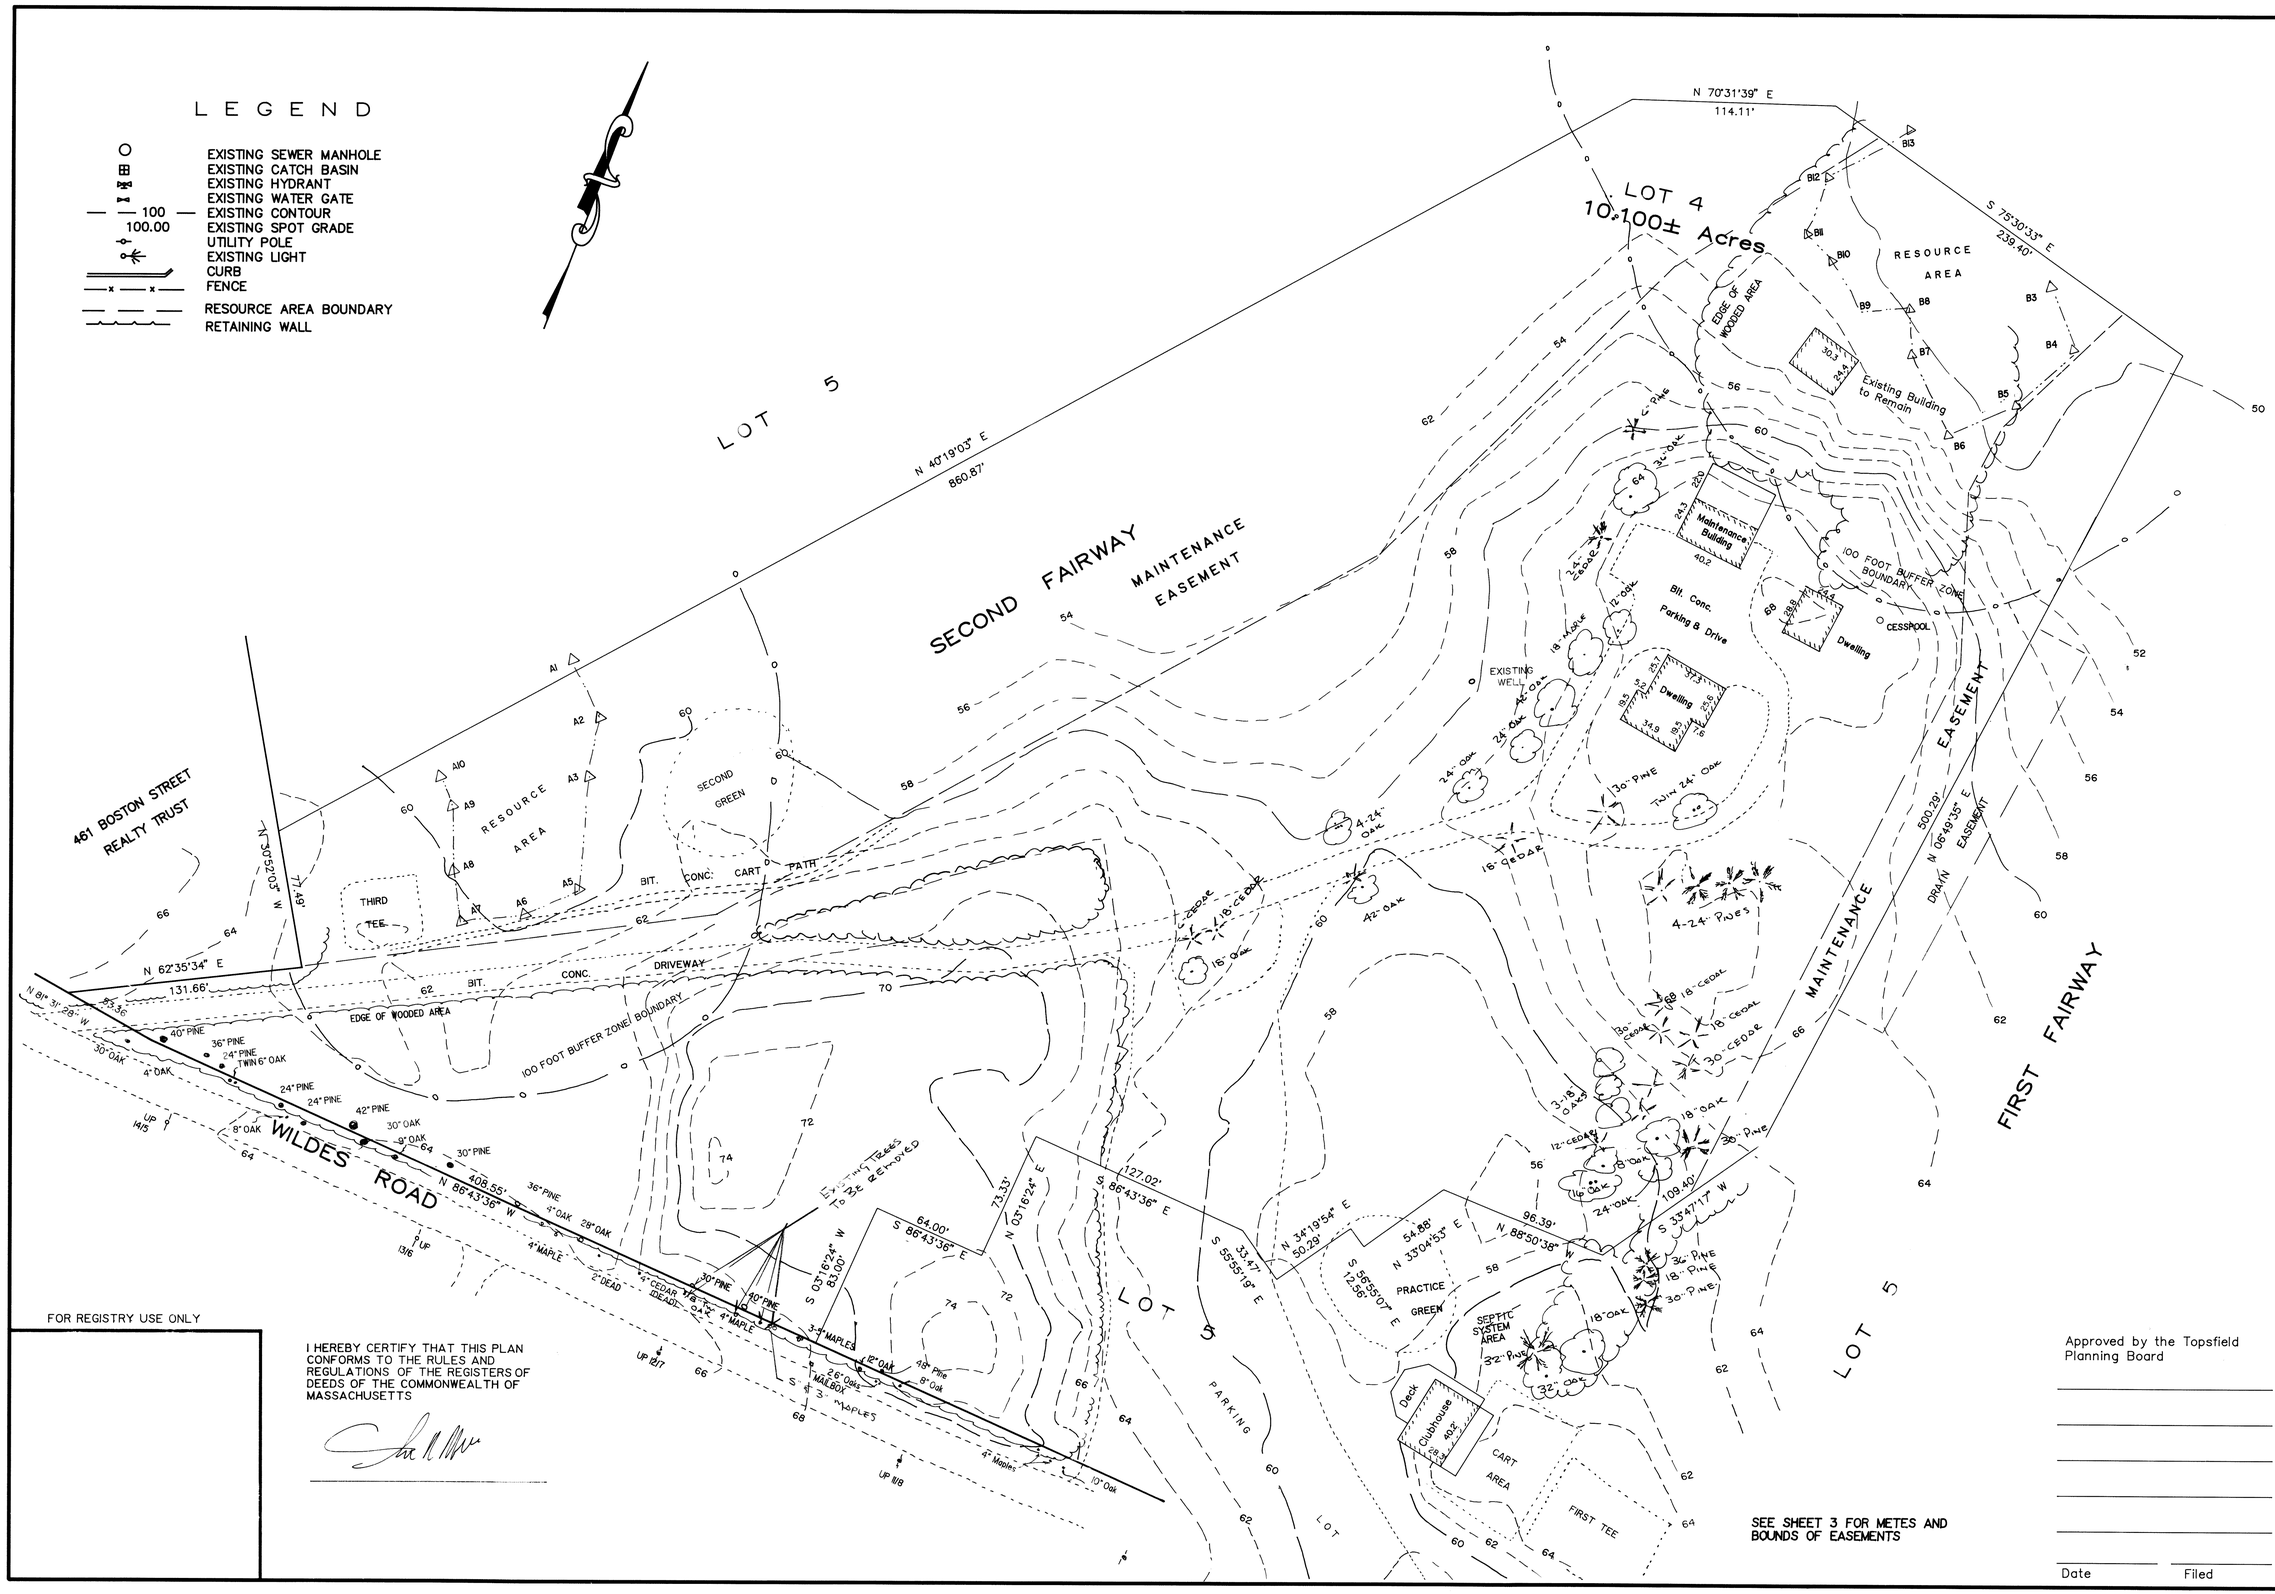

FOR REGISTRY USE ONLY

I HEREBY CERTIFY THAT THIS PLAN CONFORMS TO THE RULES AND REGULATIONS OF THE REGISTERS OF DEEDS OF THE COMMONWEALTH OF MASSACHUSETTS

SEE SHEET 3 FOR METES AND BOUNDS OF EASEMENTS

Approved by the Topsfield Planning Board

Date Filed

Christopher R. Mello
PLS 31317

SCALE 1" = 40'

DATE: SEPTEMBER 2, 2008

REVISIONS
1. MARCH 31, 2009
2. JUNE 1, 2009
3. JULY 9, 2009
4. SEPTEMBER 16, 2009

Prepared By:
Eastern Land Survey Assoc., Inc.
Christopher R. Mello P.L.S.
104 Lowell St. Peabody MA 01960
(978) 531-0121

Prepared For
NEW MEADOWS ENTERPRISES, LLC
30 WILDES ROAD
TOPSFIELD, MA 01983

SITE DEVELOPMENT PERMIT PLAN
THE MEADOWS
TOPSFIELD, MASSACHUSETTS
EXISTING CONDITIONS PLAN

F 14730

SHEET NO.
4 OF 14