Plan Of Land
In
Topsfield, Mass.
Showing
Proposed Site Development
362 Boston Street
Prepared For
Walsh Properties LLC

Scale: 1" = 15' Date: May 28, 2010

(Assessors Map 26 – Parcel 1)

Zoning Districts: Business District Highway North & Groundwater Protection District

Sheet 3 of 5 – Proposed Site Dev.

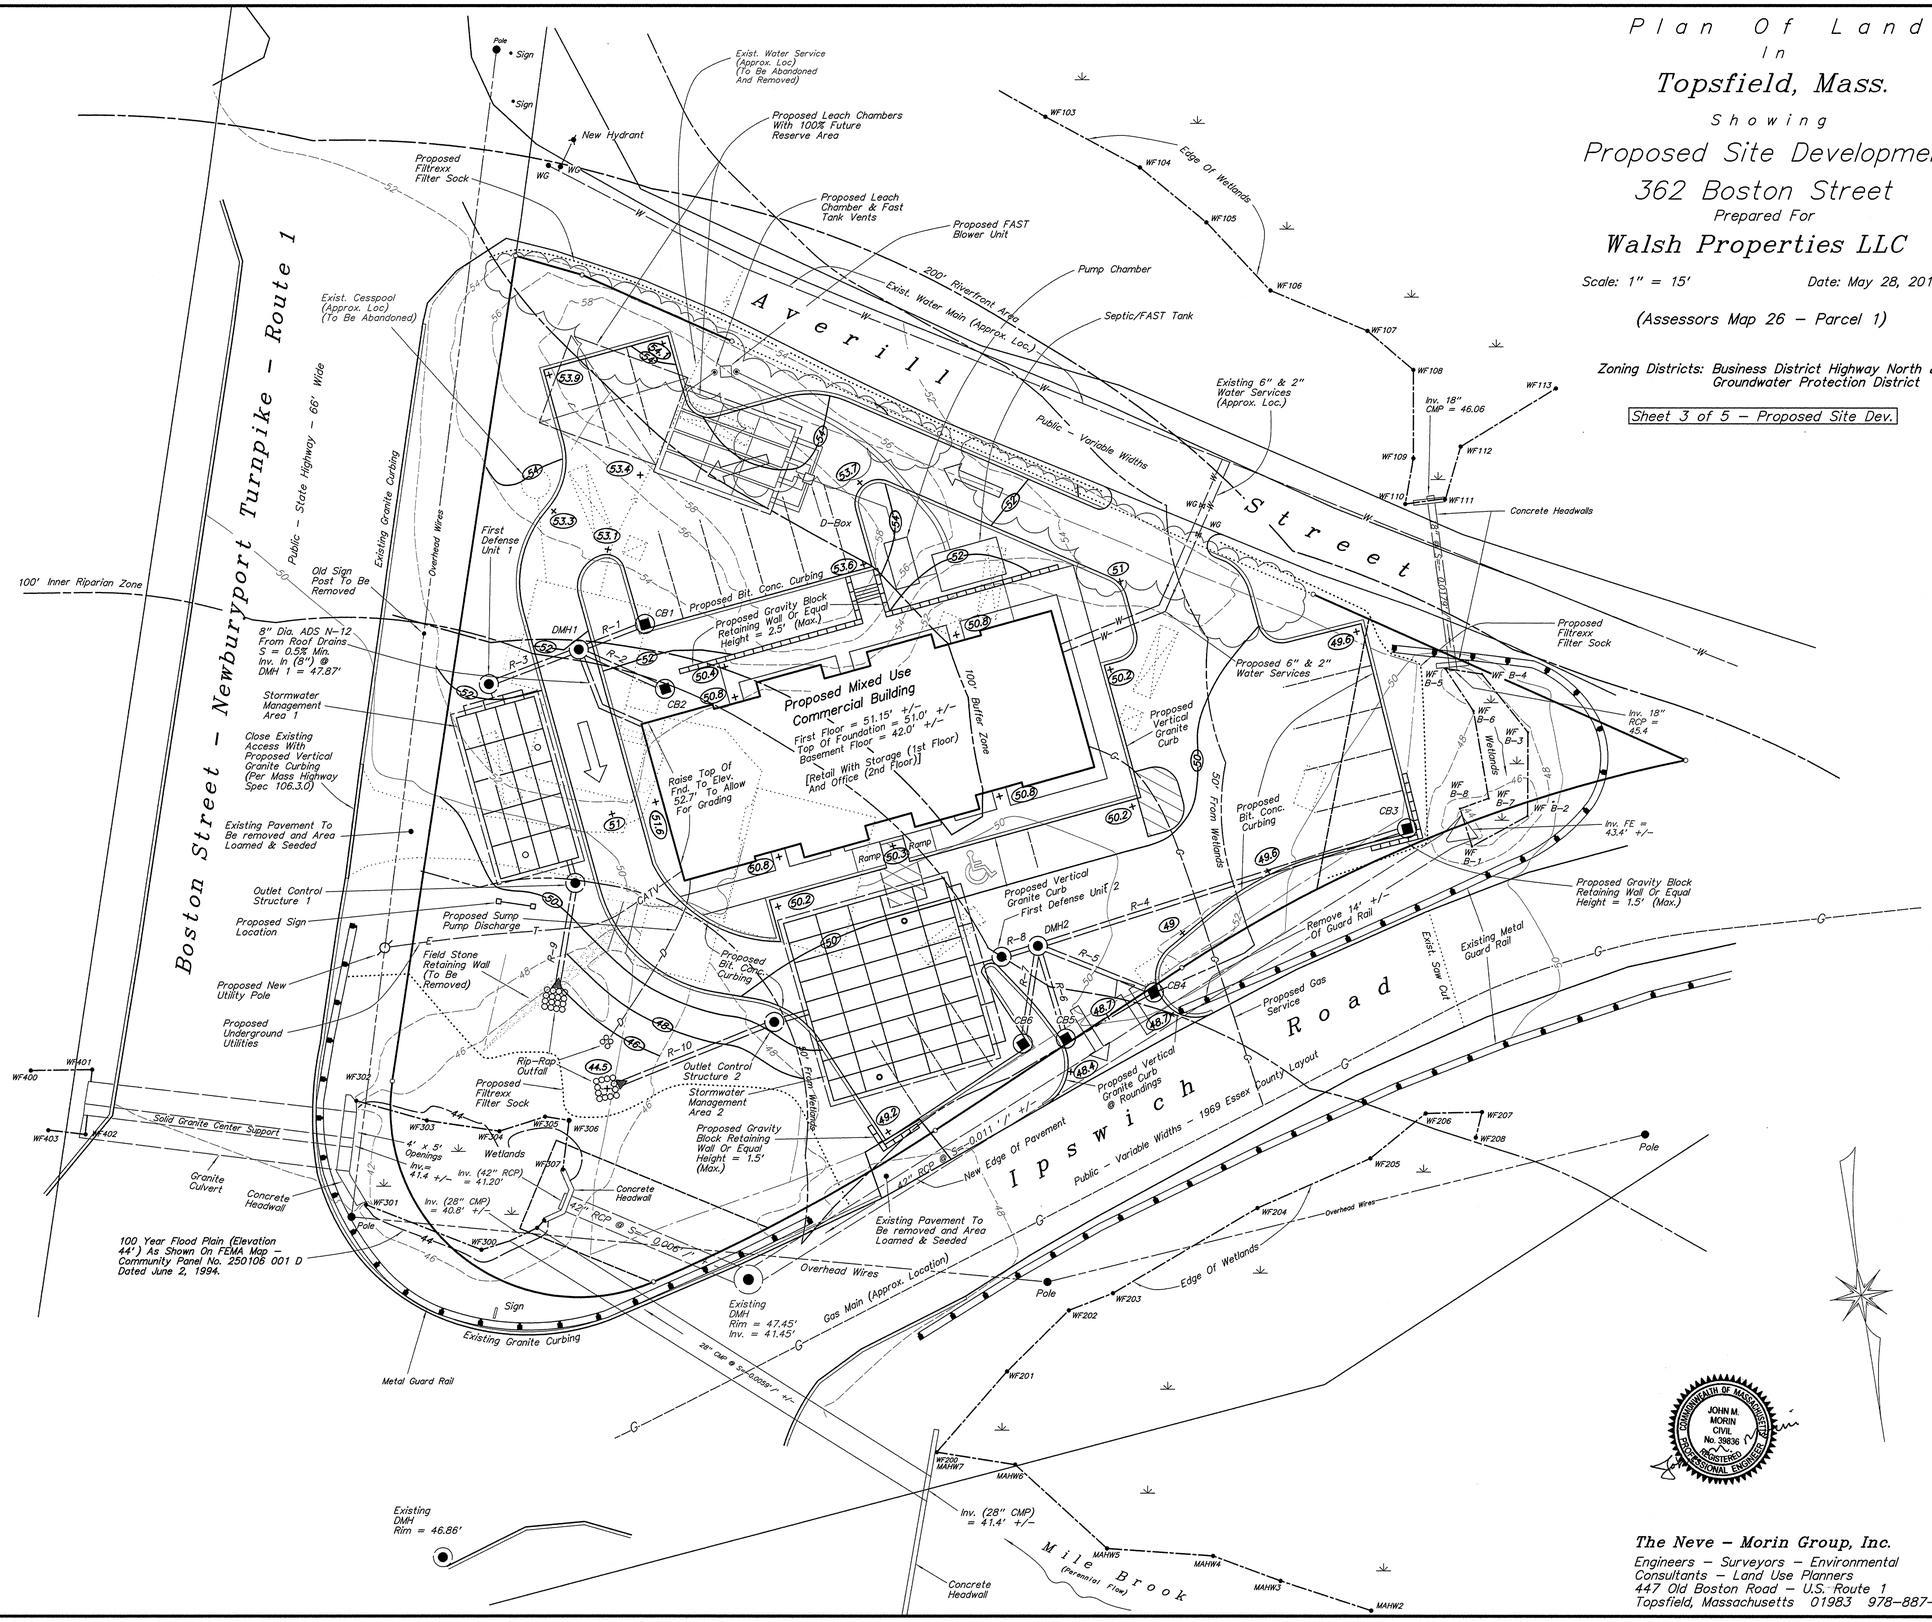

The Neve – Morin Group, Inc.
Engineers – Surveyors – Environmental
Consultants – Land Use Planners
447 Old Boston Road – U.S. Route 1
Topsfield, Massachusetts 01983 978-887-8586